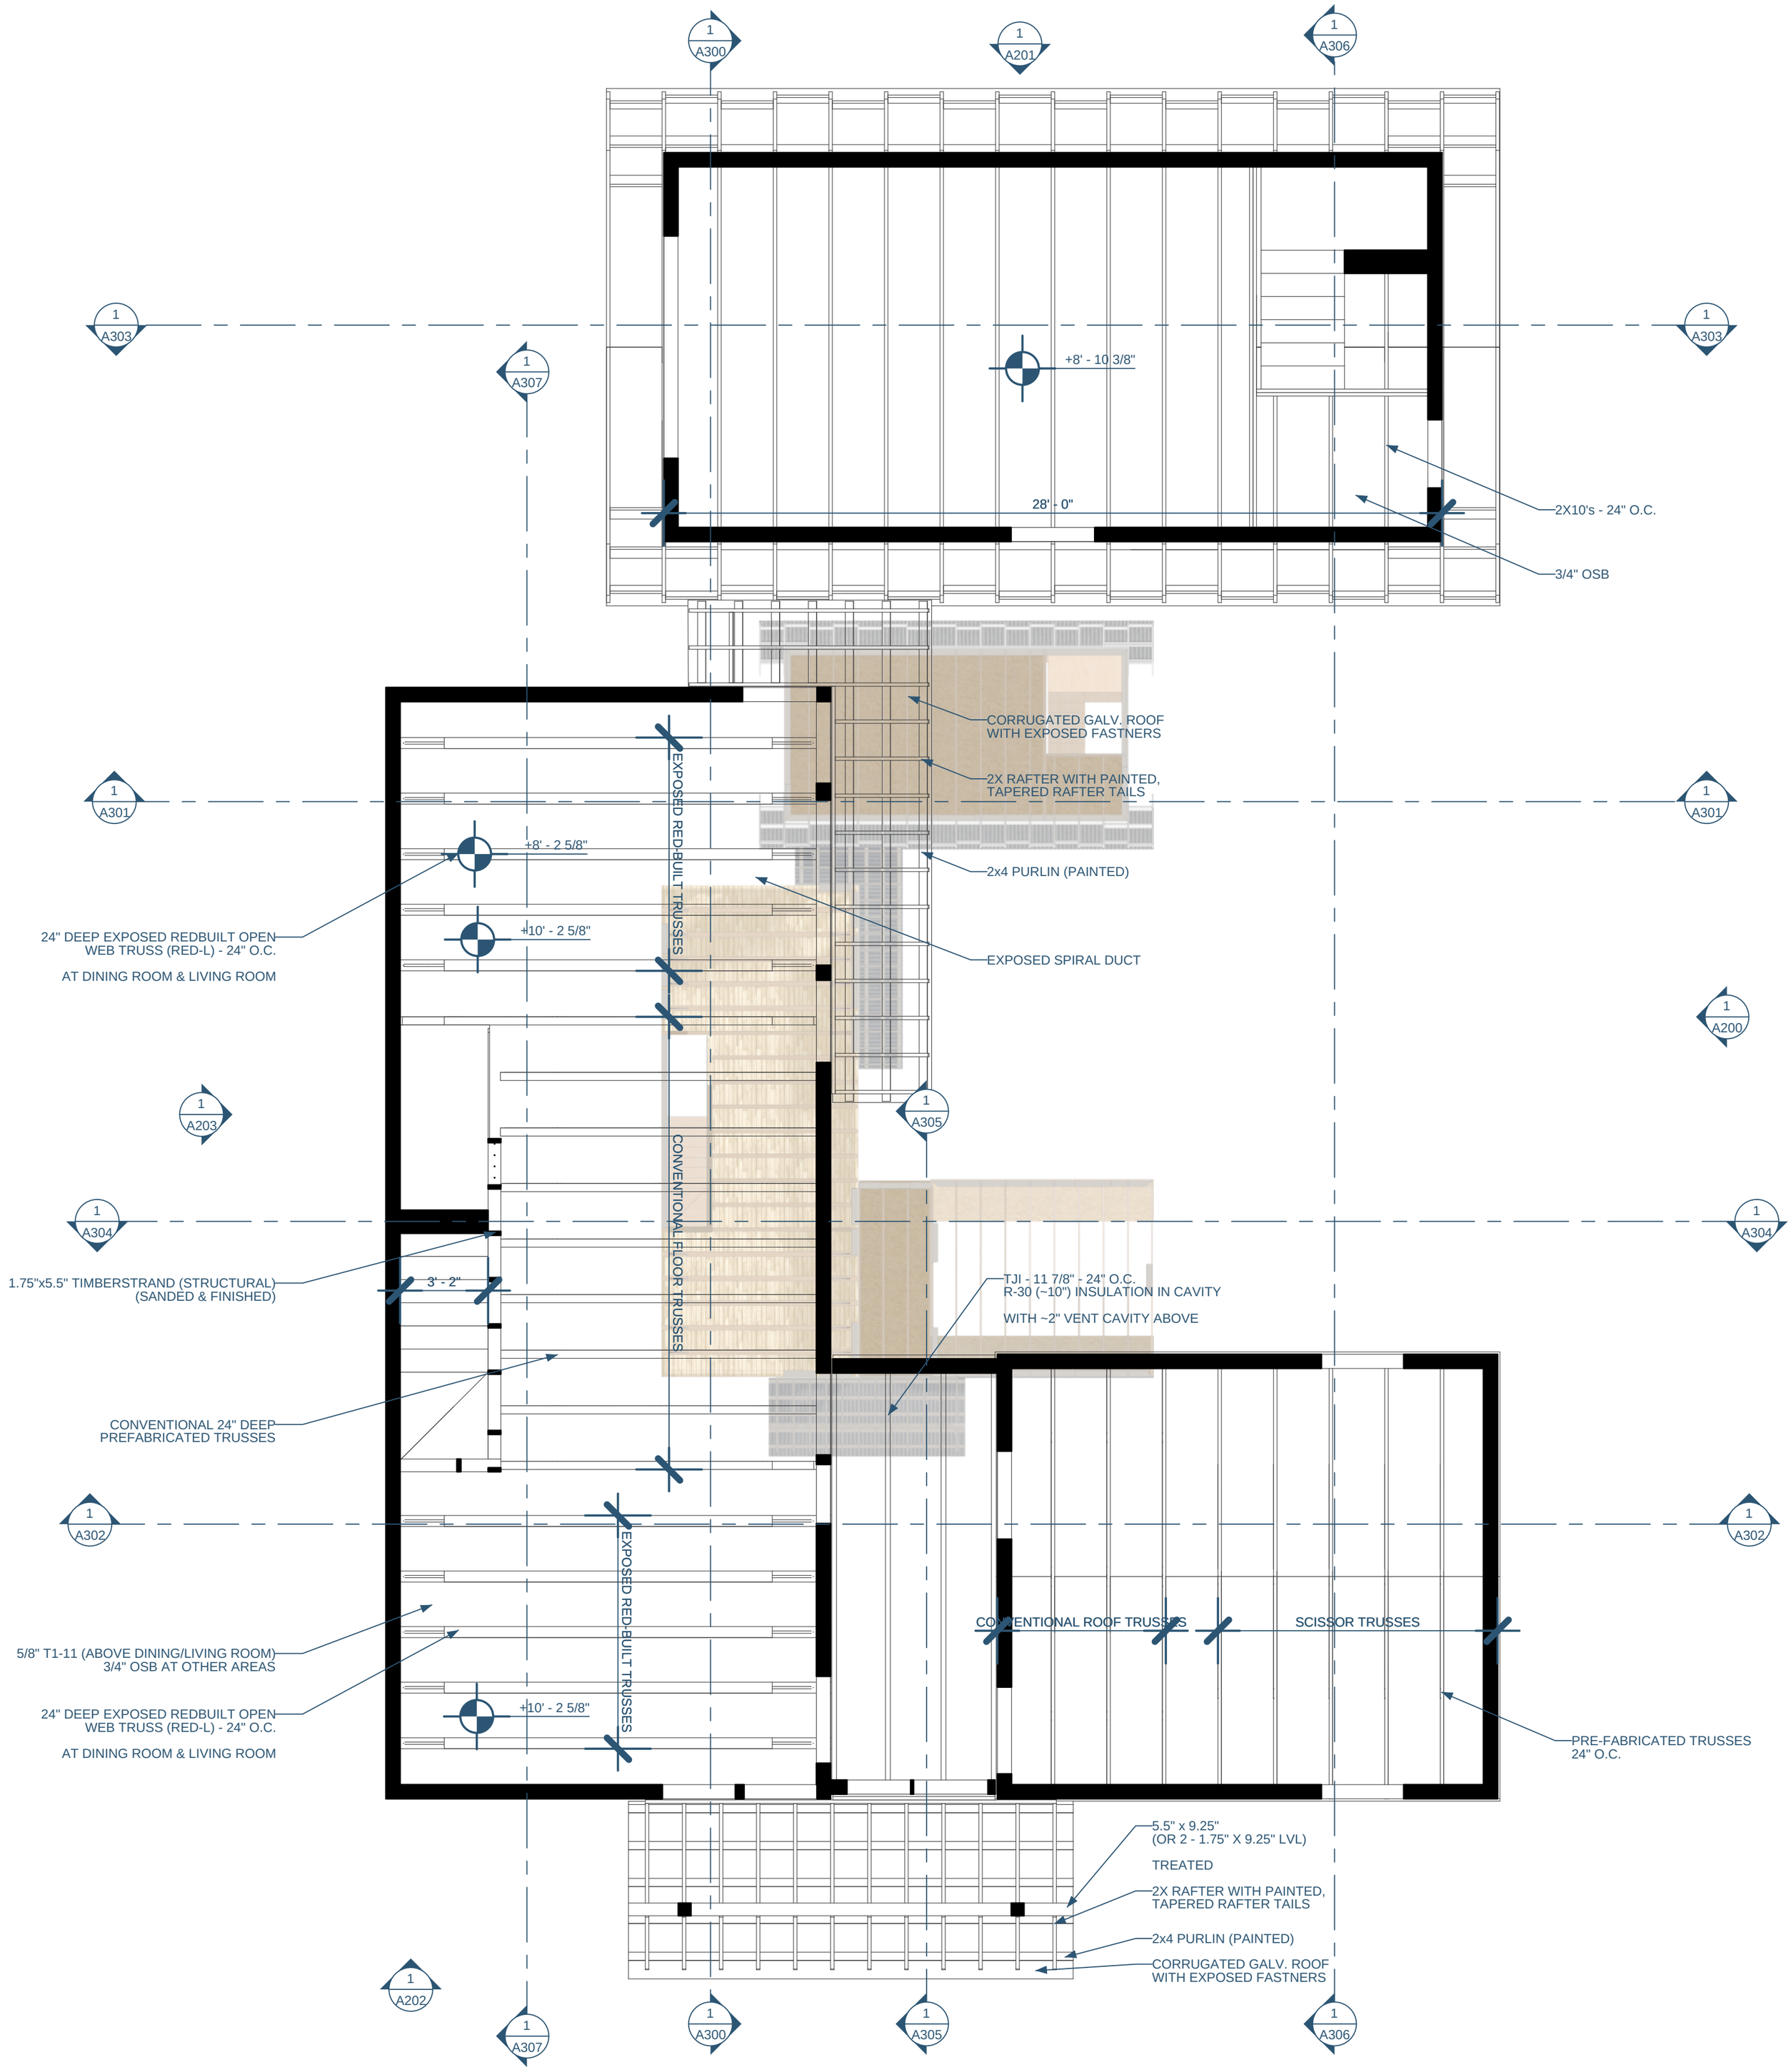
1 A300
1 A201
1 A306
1 A303
1 A303
1 A307
+8' - 10 3/8"
28' - 0"
2X10's - 24" O.C.
3/4" OSB
CORRUGATED GALV. ROOF
WITH EXPOSED FASTNERS
2X RAFTER WITH PAINTED,
TAPERED RAFTER TAILS
2x4 PURLIN (PAINTED)
EXPOSED SPIRAL DUCT
1 A301
1 A301
+8' - 2 5/8"
+10' - 2 5/8"
24" DEEP EXPOSED REDBUILT OPEN
WEB TRUSS (RED-L) - 24" O.C.
AT DINING ROOM & LIVING ROOM
EXPOSED RED-BUILT TRUSSES
1 A200
1 A203
1 A305
1 A304
1 A304
CONVENTIONAL FLOOR TRUSSES
1.75"x5.5" TIMBERSTRAND (STRUCTURAL)
(SANDED & FINISHED)
3' - 2"
TJI - 11 7/8" - 24" O.C.
R-30 (~10") INSULATION IN CAVITY
WITH ~2" VENT CAVITY ABOVE
CONVENTIONAL 24" DEEP
PREFABRICATED TRUSSES
1 A302
1 A302
EXPOSED RED-BUILT TRUSSES
CONVENTIONAL ROOF TRUSSES
SCISSOR TRUSSES
5/8" T1-11 (ABOVE DINING/LIVING ROOM)
3/4" OSB AT OTHER AREAS
24" DEEP EXPOSED REDBUILT OPEN
WEB TRUSS (RED-L) - 24" O.C.
AT DINING ROOM & LIVING ROOM
+10' - 2 5/8"
PRE-FABRICATED TRUSSES
24" O.C.
5.5" x 9.25"
(OR 2 - 1.75" X 9.25" LVL)
TREATED
2X RAFTER WITH PAINTED,
TAPERED RAFTER TAILS
2x4 PURLIN (PAINTED)
CORRUGATED GALV. ROOF
WITH EXPOSED FASTNERS
1 A202
1 A307
1 A300
1 A305
1 A306